


Section
(scale 1:10)

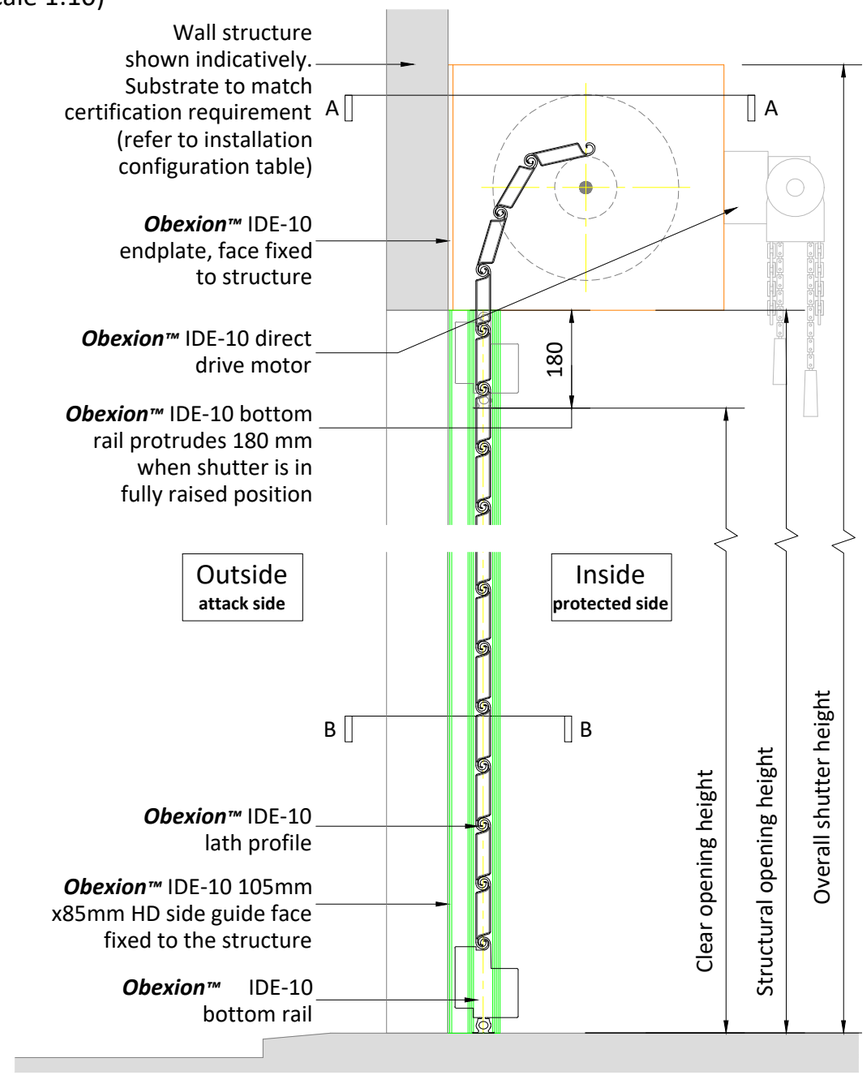


Plan Through: B-B
(scale 1:10)

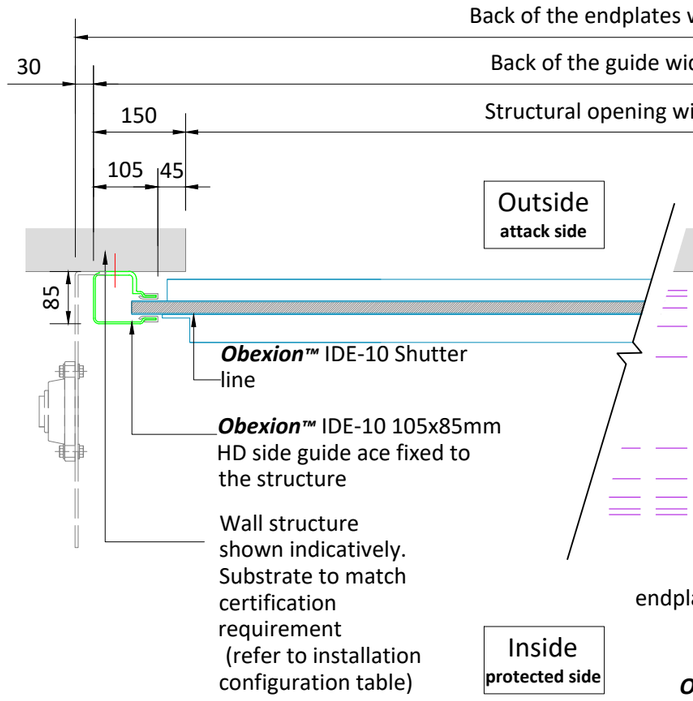


Plan Through: A-A
(scale 1:10)

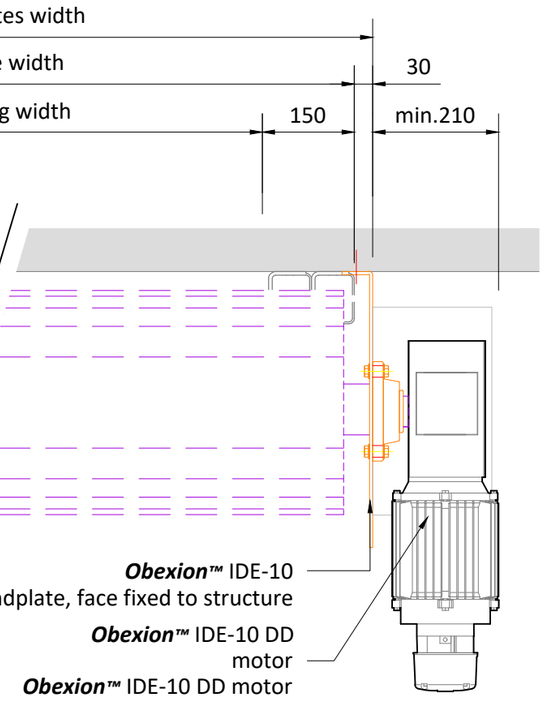

Locking options
(scale 1:10)

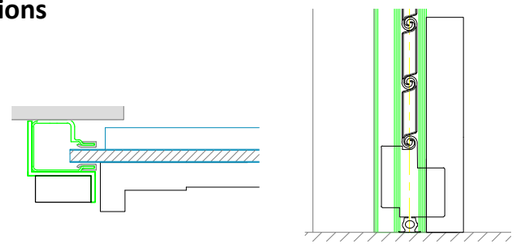

Automatic solenoid locking option

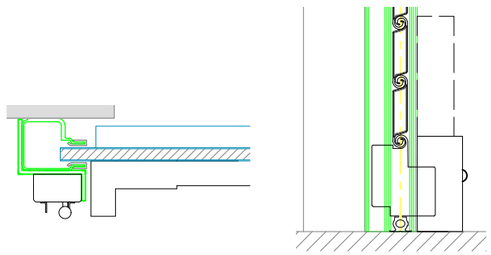

Slide bolt lock option

OBEXION™ IDE-10 SPECIALIST ROLLER SHUTTER SYSTEMS				
Security Rating	Minimum structural opening width	Maximum structural opening width	Minimum structural opening height	Maximum structural opening height
E10 (SR5)	1750mm	8000mm	1000mm	8000mm

NOTE: The installation shall be direct to the substrate and not via intermediate substrates, such as plasterboard

Installation Configurations				
Configuration	Substrate			
Internally face fitted roller shutter	Reinforced Brickwork	Reinforced Blockwork	Reinforced Concrete	Steel (Minimum 5mm thickness and 150mm wide)
	✓	✓	✓	✓

NOTES:
1.Dimensions on this drawing are shown in millimeters unless stated otherwise
2.This drawing is copyright of Charter Global Ltd and must not be reproduced whole or in part without prior written consent.
3.The approval of these drawings constitutes acceptance of the specification as outlined, superseding previous specifications within tender documentation or drawings

OBEXION®
1 Darwin Close, Reading, RG2 0TB United Kingdom
+44 (0)845 050 8705 enquiries@charter-global.com www.charter-global.com

DRAWN BY: MS
CHECKED BY: BM
APPROVED BY: RM

REVISIONS:
A - Initial Issue - 06/09/2023 - MS
B - Logo and font revised - 21/07/2025 - MS
C - Template and certification note revised - 28/08/2026 - MS

PROJECT NAME: Obexion Standard Drawing Library
DRAWING TITLE: **Working drawing** - Obexion™ IDE-10 Security Shutters Details
IDE-10 lath profile - Direct Drive
SCALE: 1:10 @ A3
PROJECT REF: CSDL
DRAWING: CL455
REVISION: C