
Section
(scale 1:10)

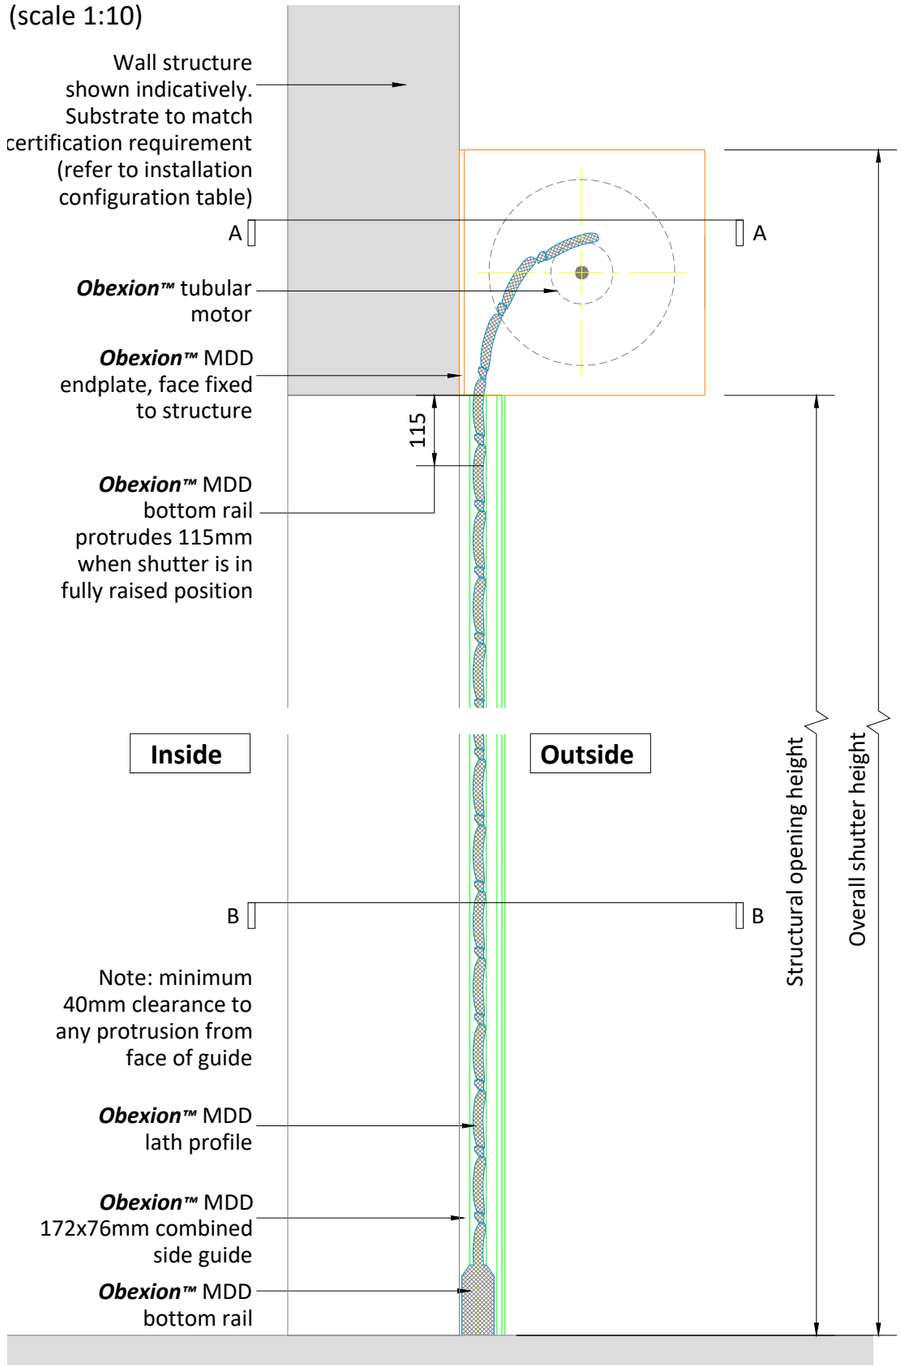


NOTES: The technology and designs used in the Obexion MDD range are protected by registered design rights and international patents (pat pending).


The shutters have been certified to LPS 1175 D5, D10, D15 and D20

NOTES: 1.This drawing is copyright of Charter Global Ltd and must not be reproduced whole or in part without prior written consent.

Plan Through: B-B
(scale 1:10)

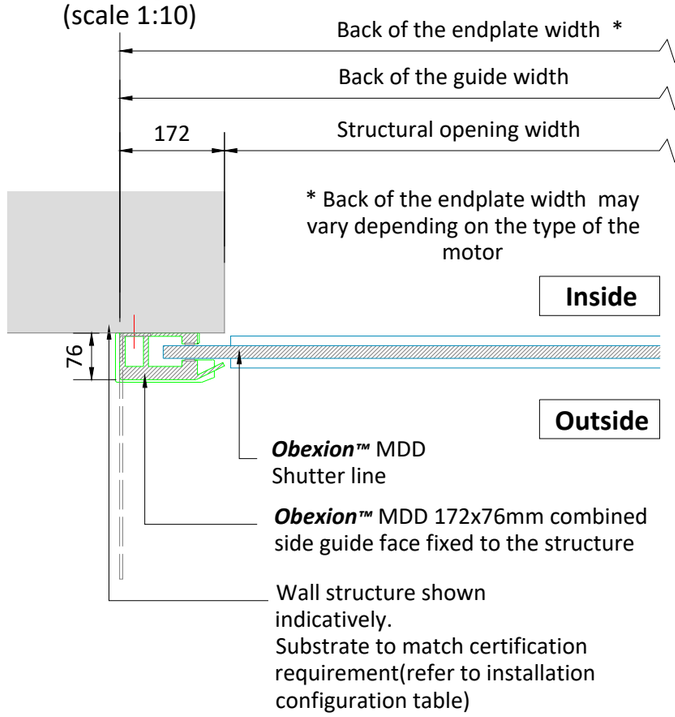

Plan Through: A-A
(scale 1:10)

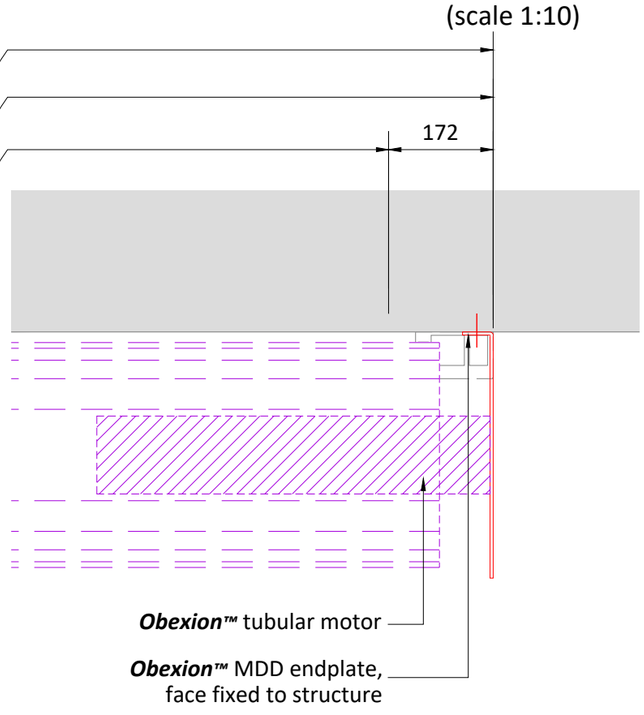

OBEXION™ Specialist Roller Shutter Systems

Security Rating	Minimum structural opening width (mm)	Maximum structural opening width (mm)	Minimum structural opening height (mm)	Maximum structural opening height (mm)
D5	1000	6000	1300	10000
D10	1000	6000	1300	10000
D15	1000	6000	1300	10000
D20	1000	6000	1300	10000

Installation Configurations

Configuration	Substrate				
	Brickwork /Blockwork	Concrete	Reinforced brickwork /blockwork	Reinforced concrete	Structural steelwork (Minimum 5 mm thickness and 150mm wide)
Externally face fitted roller shutter	✗	✗	✓	✓	✓

NOTE: The installation shall be direct to the substrate and not via intermediate substrates, such as plasterboard

OBEXION®

1 Darwin Close, Reading, RG2 0TB United Kingdom
+44 (0)845 050 8705 enquiries@charter-global.com www.charter-global.com

REVISIONS:
A - Initial Issue - 25/11/2024 - MS
B - Addition of notes revised - 11/06/2025 - MS
C - Logo detail revised - 12/06/2025 - MS
D - Logo revised - 24/07/2025 - MS
E - Logo revised - 19/08/2026 - MS

DRAWN BY: MS
CHECKED BY: BM
APPROVED BY: RM

PROJECT: Obexion Standard Drawing Library

DRAWING TITLE: **Working drawing** - Obexion™ MDD Ext. Face Fixed Security Shutters Details MDD-05, MDD-10, MDD-15 or MDD-20 lath profile - Tubular Motor

SCALE: 1:10 @ A3
PROJECT NO: CSDL
DRAWING NO: CL551 E