

Section
(scale 1:10)

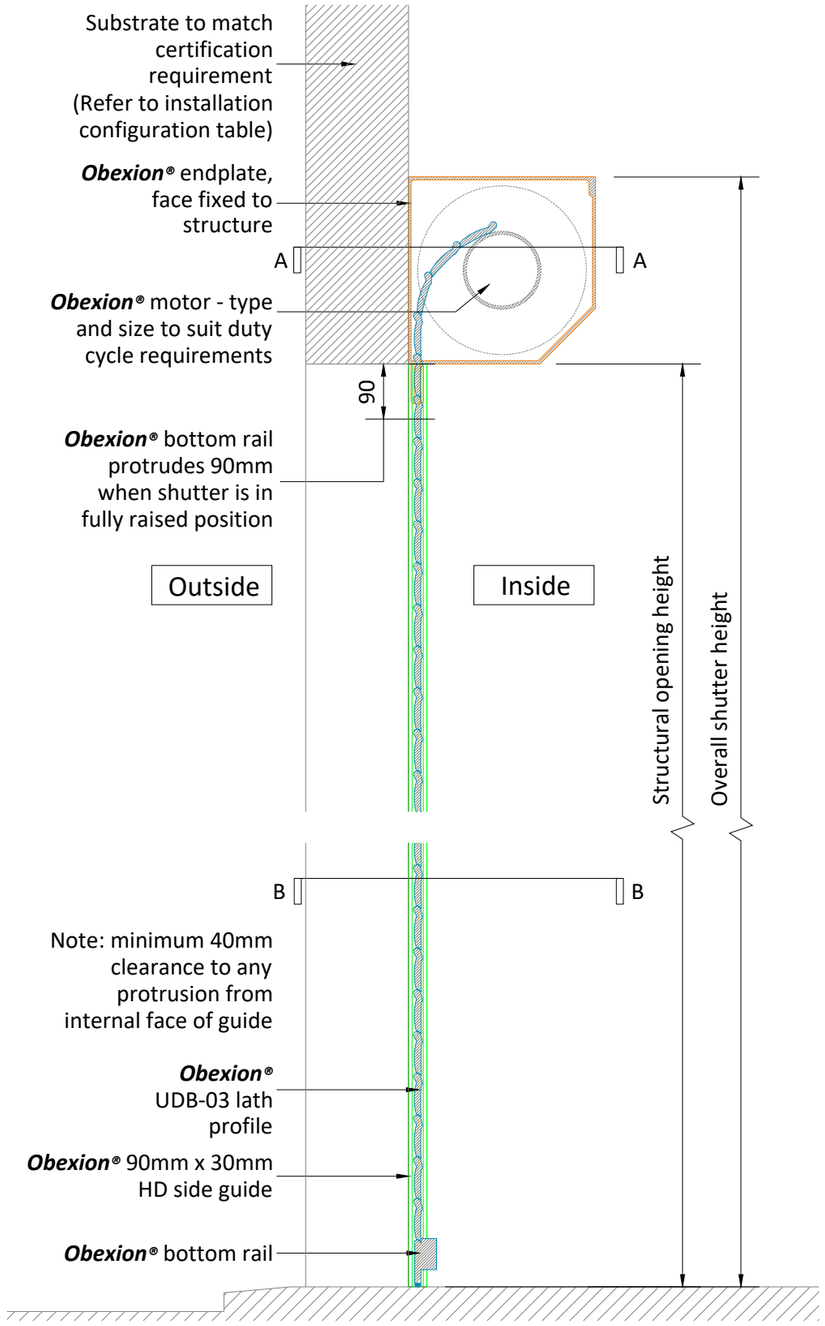


Plan Through: B-B
(scale 1:10)

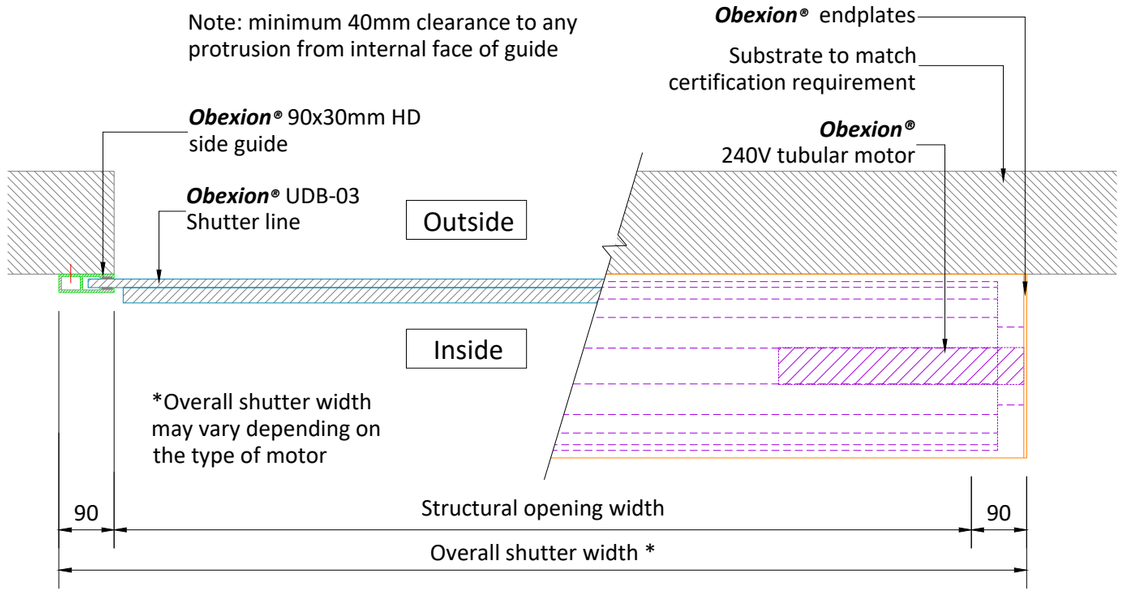


Plan Through: A-A
(scale 1:10)

Obexion® UDB-03 curtain option
(scale NTS)

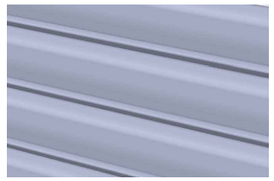

Obexion® UDB-03
Solid 65mm self locking lath profile

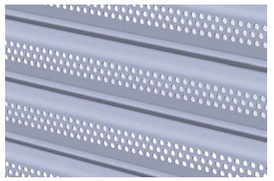

Obexion® UDB-03 VISSIO
perforated 65mm self locking lath profile

Obexion® SPECIALIST ROLLER SHUTTER SYSTEMS					
Security Rating	Security rating profile	Minimum structural opening width (m)	Maximum structural opening width (m)	Minimum structural opening height (m)	Maximum structural opening height (m)
B3	UDB-03	0.6	4.0	1.0	10
B3	UDB-03 VISSIO	0.6	4.0	1.0	10

NOTE: The installation shall be direct to the substrate and not via intermediate substrates, such as plasterboard

Installation Configurations				
Configuration	**Substrate**			
	Brickwork	Blockwork	Concrete	3mm Structural Steelwork or greater
UDB-03 Internally face fitted roller shutter	✓	✓	✓	✓

NOTES:
1.Dimensions on this drawing are shown in millimeters unless stated otherwise
2.This drawing is copyright of Charter Global Ltd and must not be reproduced whole or in part without prior written consent.
3.The approval of these drawings constitutes acceptance of the specification as outlined, superseding previous specifications within tender documentation or drawings


OBEXION®
1 Darwin Close, Reading, RG2 0TB United Kingdom
+44 (0)845 050 8705 enquiries@charter-global.com www.charter-global.com

DRAWN BY: MS
CHECKED BY: BM
APPROVED BY: RM


REVISIONS:
A - Initial Issue - 09/01/2026 - MS
B - Template and certification note revised - 28/08/2026 - MS
C - Drawings title revised - 09/10/2026 - MS

PROJECT NAME: Obexion Standard Drawing Library
DRAWING TITLE: **Working drawing** - Obexion® UDB-03 INT Security Shutters Details
UDB-03 lath profile - Guide size 90x30 - Tube Motor
SCALE: 1:10 @ A3
PROJECT REF: CSDL
DRAWING: CL515
REVISION: C

Section
(scale 1:10)

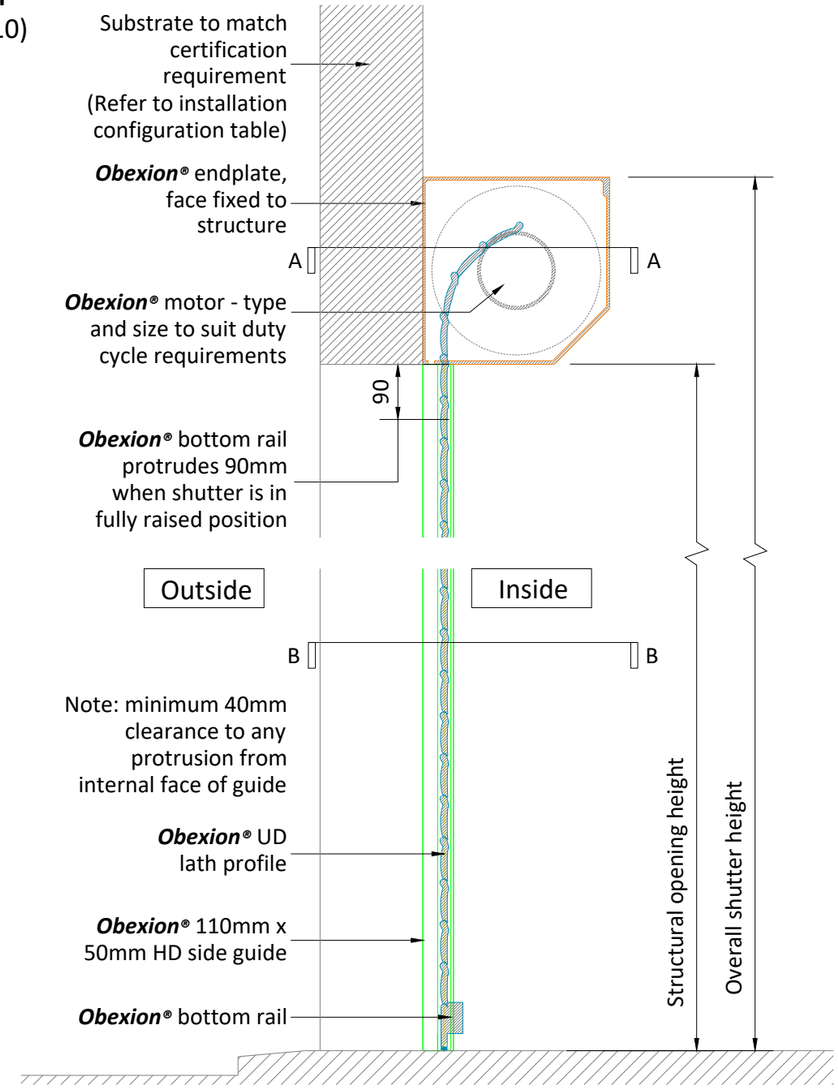


Plan Through: B-B
(scale 1:10)

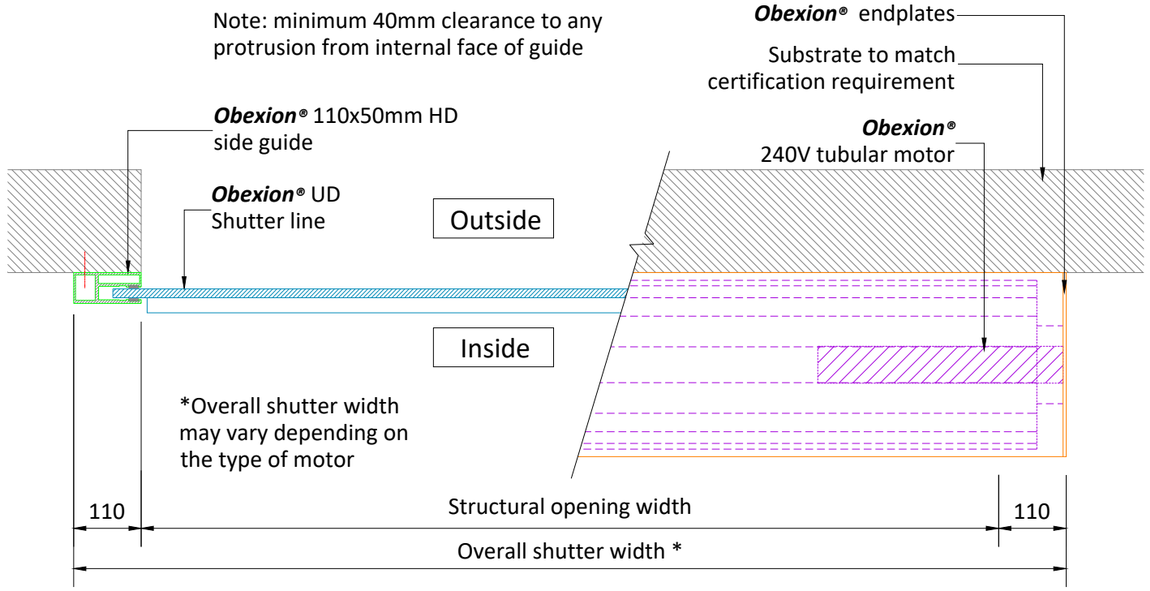


Plan Through: A-A
(scale 1:10)

Obexion® UDB-03 curtain option
(scale NTS)

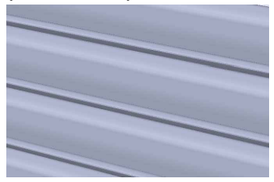


Obexion® UDB-03
Solid 65mm self locking lath profile

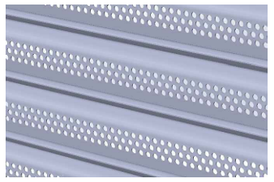

Obexion® UDB-03
perforated 65mm self locking lath profile

Obexion® UDB-03 guide fixing option
(scale 1:10)

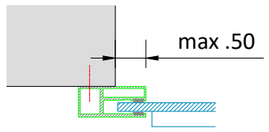

Obexion® UDB-03 110x50 HD guide overhanging max.50mm from the structural opening.

Obexion® SPECIALIST ROLLER SHUTTER SYSTEMS					
Security Rating	Security rating profile	Minimum structural opening width (m)	Maximum structural opening width (m)	Minimum structural opening height (m)	Maximum structural opening height (m)
B3	B3	0.6	8.0	1.0	10
B3 Vissio	B3	0.6	8.0	1.0	10

NOTE: The installation shall be direct to the substrate and not via intermediate substrates, such as plasterboard

Installation Configurations				
Configuration	**Substrate**			
	Brickwork	Blockwork	Concrete	3mm Structural Steelwork or greater
B3 Internally face fitted roller shutter	✓	✓	✓	✓

NOTES:
1.Dimensions on this drawing are shown in millimeters unless stated otherwise
2.This drawing is copyright of Charter Global Ltd and must not be reproduced whole or in part without prior written consent.
3.The approval of these drawings constitutes acceptance of the specification as outlined, superseding previous specifications within tender documentation or drawings

OBEXION®
1 Darwin Close, Reading, RG2 0TB United Kingdom
+44 (0)845 050 8705 enquiries@charter-global.com www.charter-global.com

DRAWN BY: MS
CHECKED BY: BM
APPROVED BY: RM

REVISIONS:
A - Initial Issue - 09/01/2026 - MS
B - Template and certification note revised - 28/08/2026 - MS
C - Drawings title revised - 09/10/2026 - MS

PROJECT NAME: Obexion Standard Drawing Library
DRAWING TITLE: **Working drawing** - Obexion® UDB-03 INT Security Shutters Details
UDB-03 lath profile - Guide size 110x50 - Tube Motor
SCALE: 1:10 @ A3
PROJECT REF: CSDL
DRAWING: CL517
REVISION: C